FilmL.A., Inc.
1201 W. 5th Street, Suite T-800
Los Angeles, CA 90017
t: (213)977-8600 - f: (213)977-8601
www.filmla.com

Summary Information

Permit No: F00036817-C **Type of Permit:** FILMING **Release Date:** 02/22/2011

Production Company THE GARDENERS JPG LLC

Insured Company Name THE GARDENERS JPG LLC
Contact Phone No. 1 310-394-2084
Contact Phone No. 2
Fax
Address 1333 OCEAN AVE
SANTA MONICA, California 90401

Production Title THE CLINIC

Type of Production Feature

Producer Tosca Musk

Director Andrew Erwin

1st AD John Matysiak

Production Manager Nikki Levine

FilmL.A. Coordinator Adrian Fayad

Location Manager David Boyles
Primary Phone Mobile - 310-200-0415
Secondary Phone

Location Assistant David Boyles
Primary Phone Mobile - 310-200-0415
Secondary Phone

Fees

LA CITY LANE AND STREET CLOSURE FEE $312.00

Total Permit Fee $312.00

Number of Locations 1

NOT A PERMIT

FilmL.A., Inc.
1201 W. 5th Street, Suite T-800
Los Angeles, CA 90017
t: (213)977-8600 - f: (213)977-8601
www.filmla.com

Summary Information — Location

Permit Number	F00036817-C	**Location Manager**	David Boyles
Production Company	THE GARDENERS JPG LLC	Primary Phone	Mobile - 310-200-0415
Insured Company	THE GARDENERS JPG LLC	Secondary Phone	
Production Title	THE CLINIC		

Location Address Gilmore St., Sylmar Ave - Van Nuys Blvd , Los Angeles, CA 91401

Location Type Street

Film Dates 2/22/2011 - 2/22/2011 07:00 - 19:30

Open or Closed to the Public Open

Generic Conditions
All travel lanes and bike lanes shall be closed per the WATCH manual.
Community Survey Required
Must Maintain 5' Clearance on Sidewalks/Walkways
Must maintain local/emergency access
No Cast and Crew parking on areas streets.
No interference with vehicular or pedestrian traffic
Number of uniformed officers listed on the permit is a minimum requirement. Permittee remains responsible for deploying a sufficient number of uniformed officers to provide traffic and crowd control to ensure the safety of the film crew and the public.
Uniformed officers shall have a copy of the film permit in their possession and are required to confirm that all traffic control signage devices are in place.

Please see attached document GILMORE ST.pdf

Equipment on Location

Type	Quantity
Cube Trucks	2
Picture vehicles	3

Personnel on Location

Type	Quantity
Cast	4
Crew	30
Off-Duty/Retired LAPD Officer(s)	4

Filming Activities Camera in car; Camera on sticks; Car-to-Car; Drive by; Drive ups & away; Driving shots; Equipment on sidewalk, in curb lane & across street; Exterior Dialogue; Exterior establishing shots; Intermittent pedestrian control; Intermittent traffic control - 2 minutes standard; picture vehicle drives up (within or below posted speed limit only) Near hits & misses from talent on street jumping on hood of picture vehicle within ITC. ; ACTIVITY INVOLVING TALENT JUMPING ON HOOD OF A CAR ON GILMORE STREET PENDING APPROVAL OF STREET CLOSURE (BPW);

Jurisdiction **Political:** Los Angeles City - Council District 06 **Police:** Los Angeles Police Department **Fire:** Los Angeles City

Thomas Guide **Page:** 532 **Grid:** A6

Approvals

LOS ANGELES POLICE DEPARTMENT	Gabriel Martinez
LOS ANGELES CITY DEPARTMENT OF PUBLIC WORKS	Janice Takimoto
FILMLA. CLOSURES	Jennifer Morelos

Parking

Base Camp
Location Type : To Be Determined

Crew Parking
Location Type : Private Parking Lot
Street : 6425 Tyrone Ave, Van Nuys 91401

Lane / Full Closure FULL CLOSURE GILMORE ST., VAN NUYS BLVD - SLYMAR ST (PENDING BPW APPROVAL)

Approximate Footage 0 - 300

NOT A PERMIT

FilmL.A., Inc.
1201 W. 5th Street, Suite T-800
Los Angeles, CA 90017
t: (213)977-8600 - f: (213)977-8601
www.filmla.com

Summary Information — Location

Location 1 of 1

Permit Number	F00036817-C	**Location Manager**	David Boyles
Production Company	THE GARDENERS JPG LLC	Primary Phone	Mobile - 310-200-0415
Insured Company	THE GARDENERS JPG LLC	Secondary Phone	
Production Title	THE CLINIC		

Date(s) 2/22/2011 to 2/22/2011 **Time(s)** 10:00 to 19:30

NOT A PERMIT

02-18-'11 18:59 FROM-TRAFFIC MANAGEMENT 562-424-0266 Permit#3681017-C

3681017-B

LEGEND:

- HIGH LEVEL WARNING DEVICE
- FLASHING ARROW SIGN (FAS)
- FLAGGER
- TYPE-III BARRICADE
- TYPE-I OR II BARRICADE
- CHANNELIZATION DEVICE
- SIGN

Crighton Victory/ Hanlin

PROPOSED WORK HOURS:
TUE, FEB 22, 2011
6 AM - 6 PM

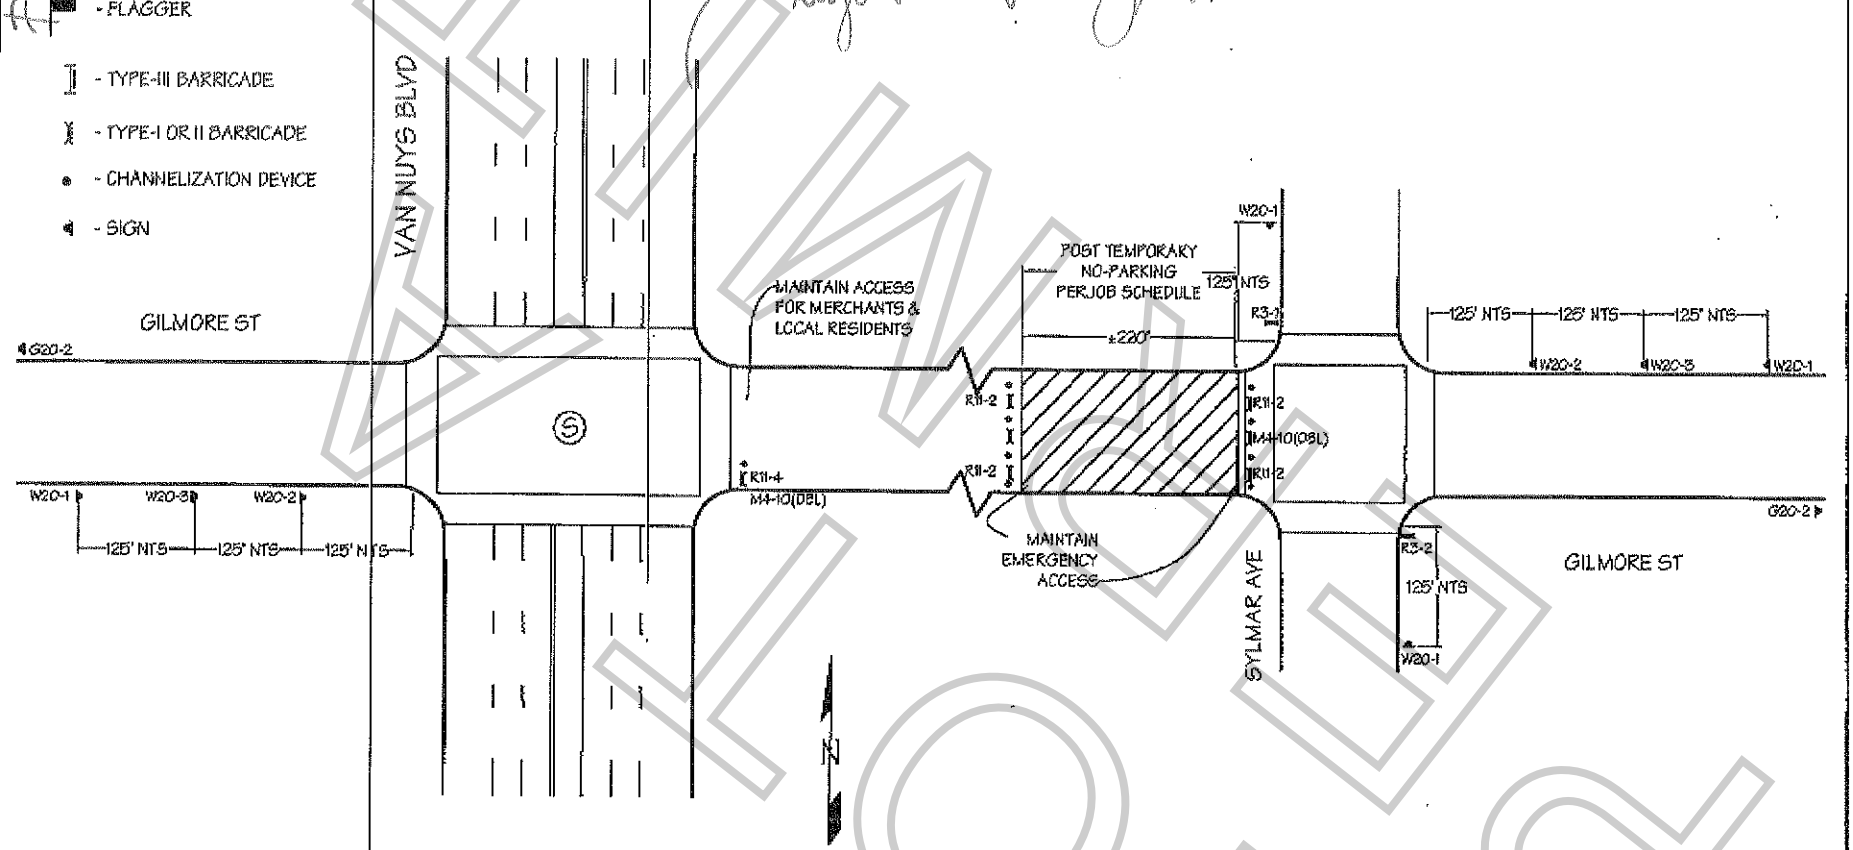

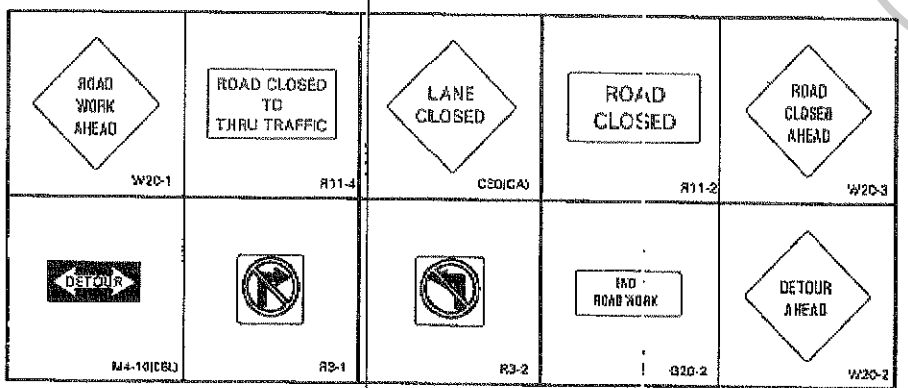

WORK AREA TRAFFIC CONTROL PLAN : GILMORE ST & SYLMAR AVE

THE GARDENERS JPG

LOS ANGELES

SCALE: N.T.S.

PLAN ORDER #: ----

SHEET 1 OF 1 | 2/18/11

REVISION #---- - ----

TRAFFIC MANAGEMENT, INC.
California · Great Lakes · New York
800.763.3999
www.trafficmanagement.com
Traffic Control Services · Sales & Rentals
Permits & Consulting · Engineering · Training
C31 # 785804

APPROVED